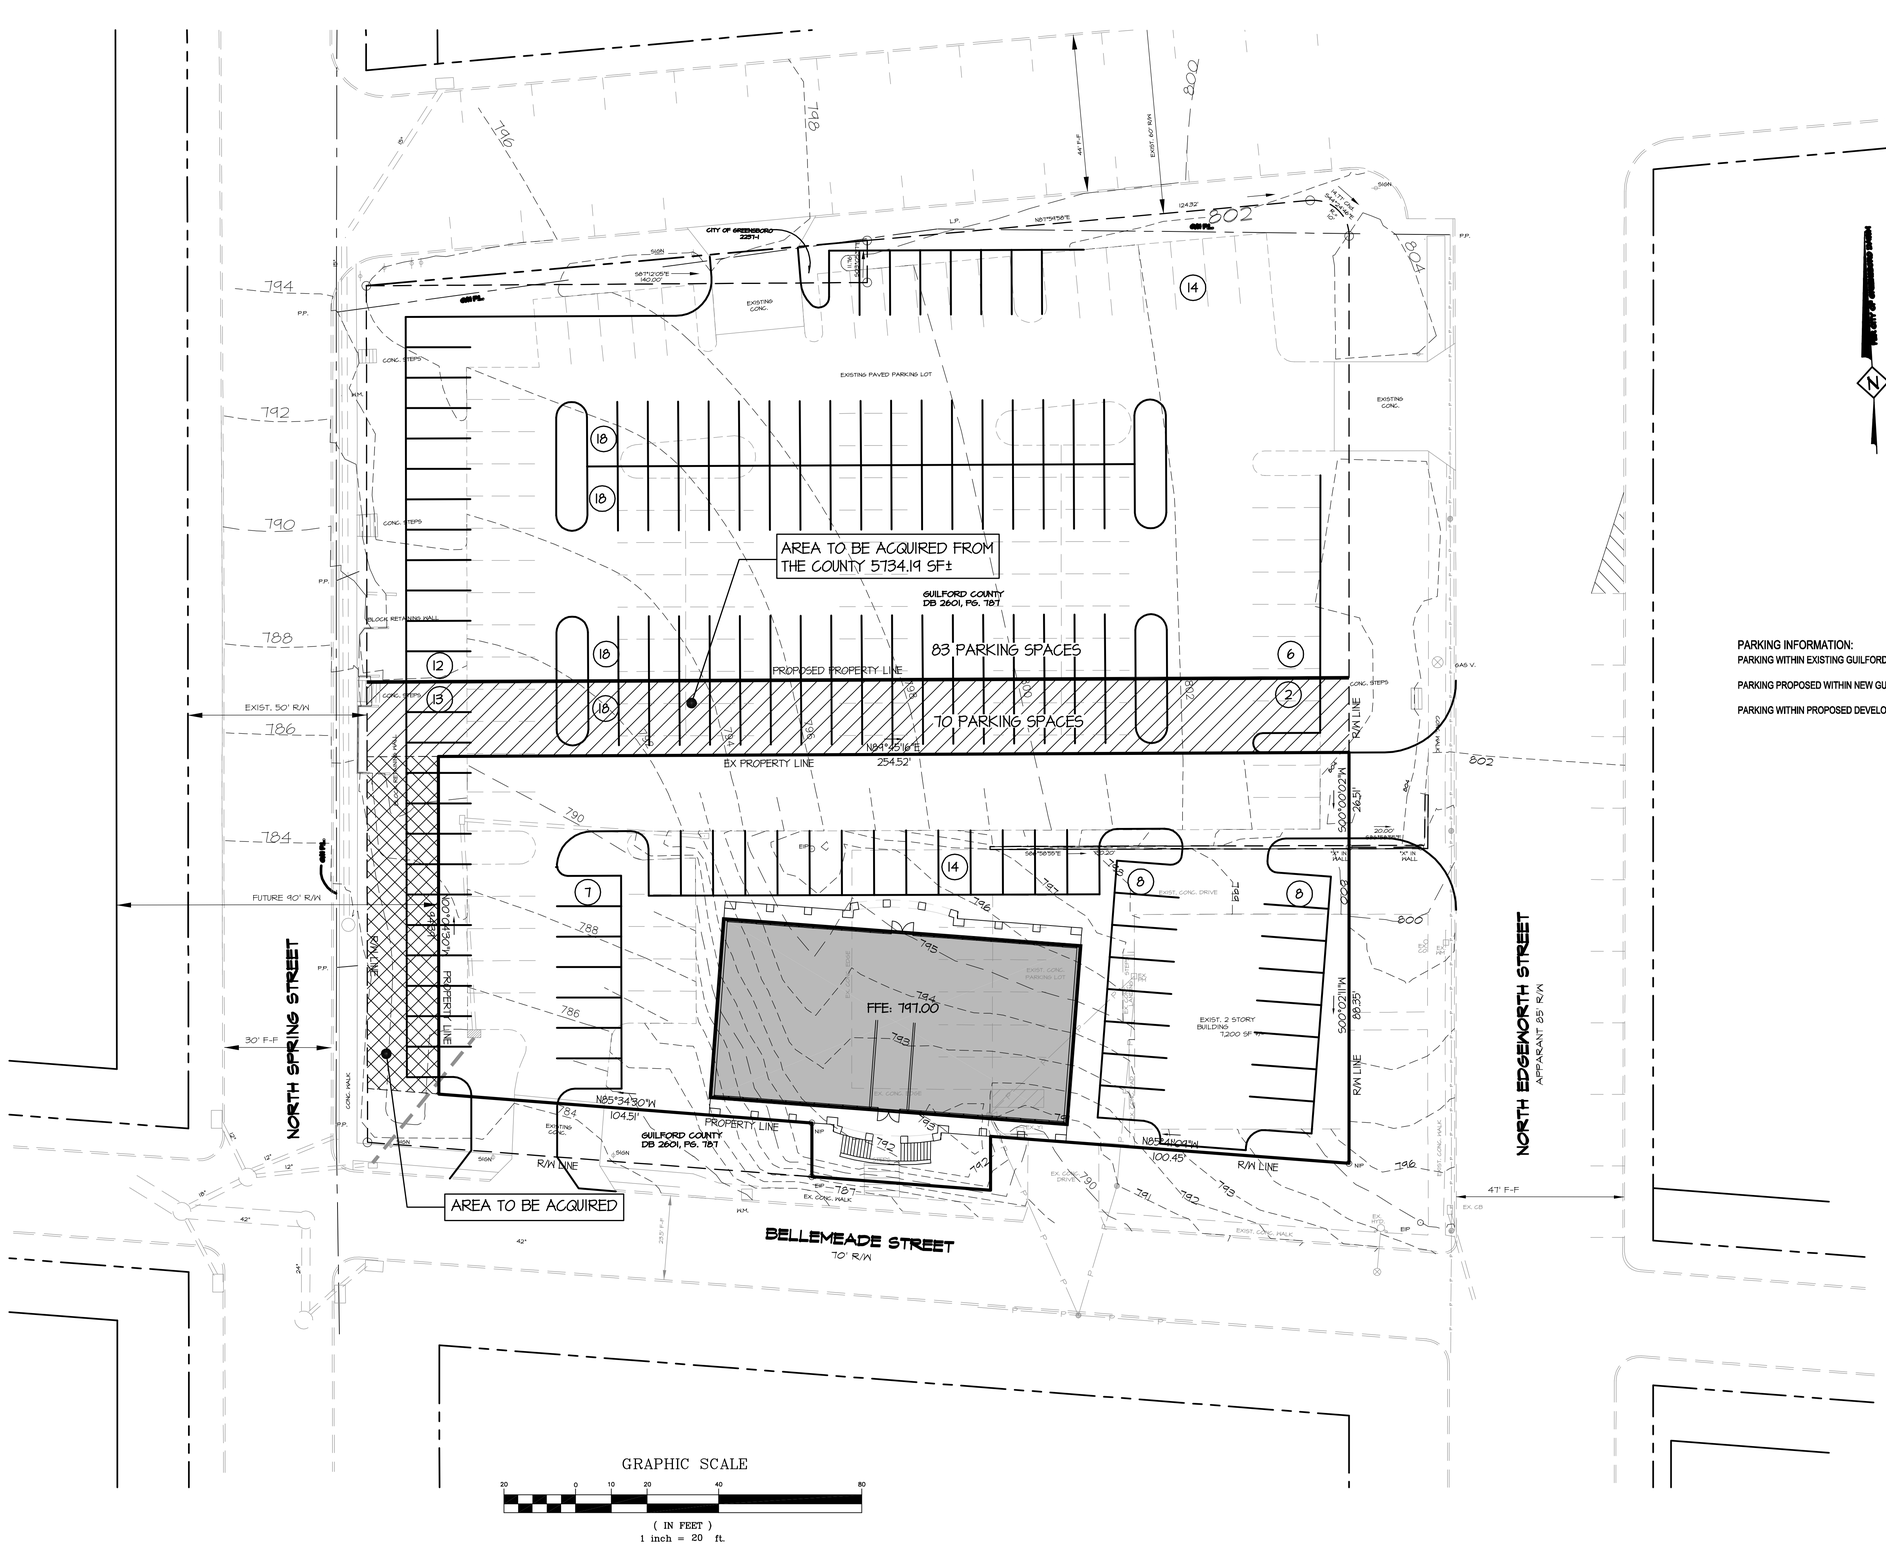

PARKING INFORMATION:

PARKING WITHIN EXISTING GUILFORD COUNTY TRACT = 83 SPACES

PARKING PROPOSED WITHIN NEW GUILFORD COUNTY TRACT LINE = 86 SPACES

PARKING WITHIN PROPOSED DEVELOPMENT = 70 SPACES

REVISIONS

GFL ENGINEERING AND SURVEYING, INC.
LAND DEVELOPMENT CONSULTING
CORPORATE LICENSE NUMBER C-1375
4400 TYNING STREET
HIGH POINT, NORTH CAROLINA 27265
PHONE: (336) 812-8800 ~ FAX: (336) 812-8780

LAND ACQUISITION & PARKING EXHIBIT

305 NORTH EDGEWORTH STREET

CITY OF GREENSBORO
NORTH CAROLINA

SCALE:	1" = 20'
DATE:	11/07/2018
PROJECT:	1584-18
DRAWN BY:	TGL
SHEET	C1

Nov 07, 2018 F:\Projects\1584-18\DWG\1584-18 CIVIL BASEMAP.dwg Tab Name: SKETCH PLAN CPT